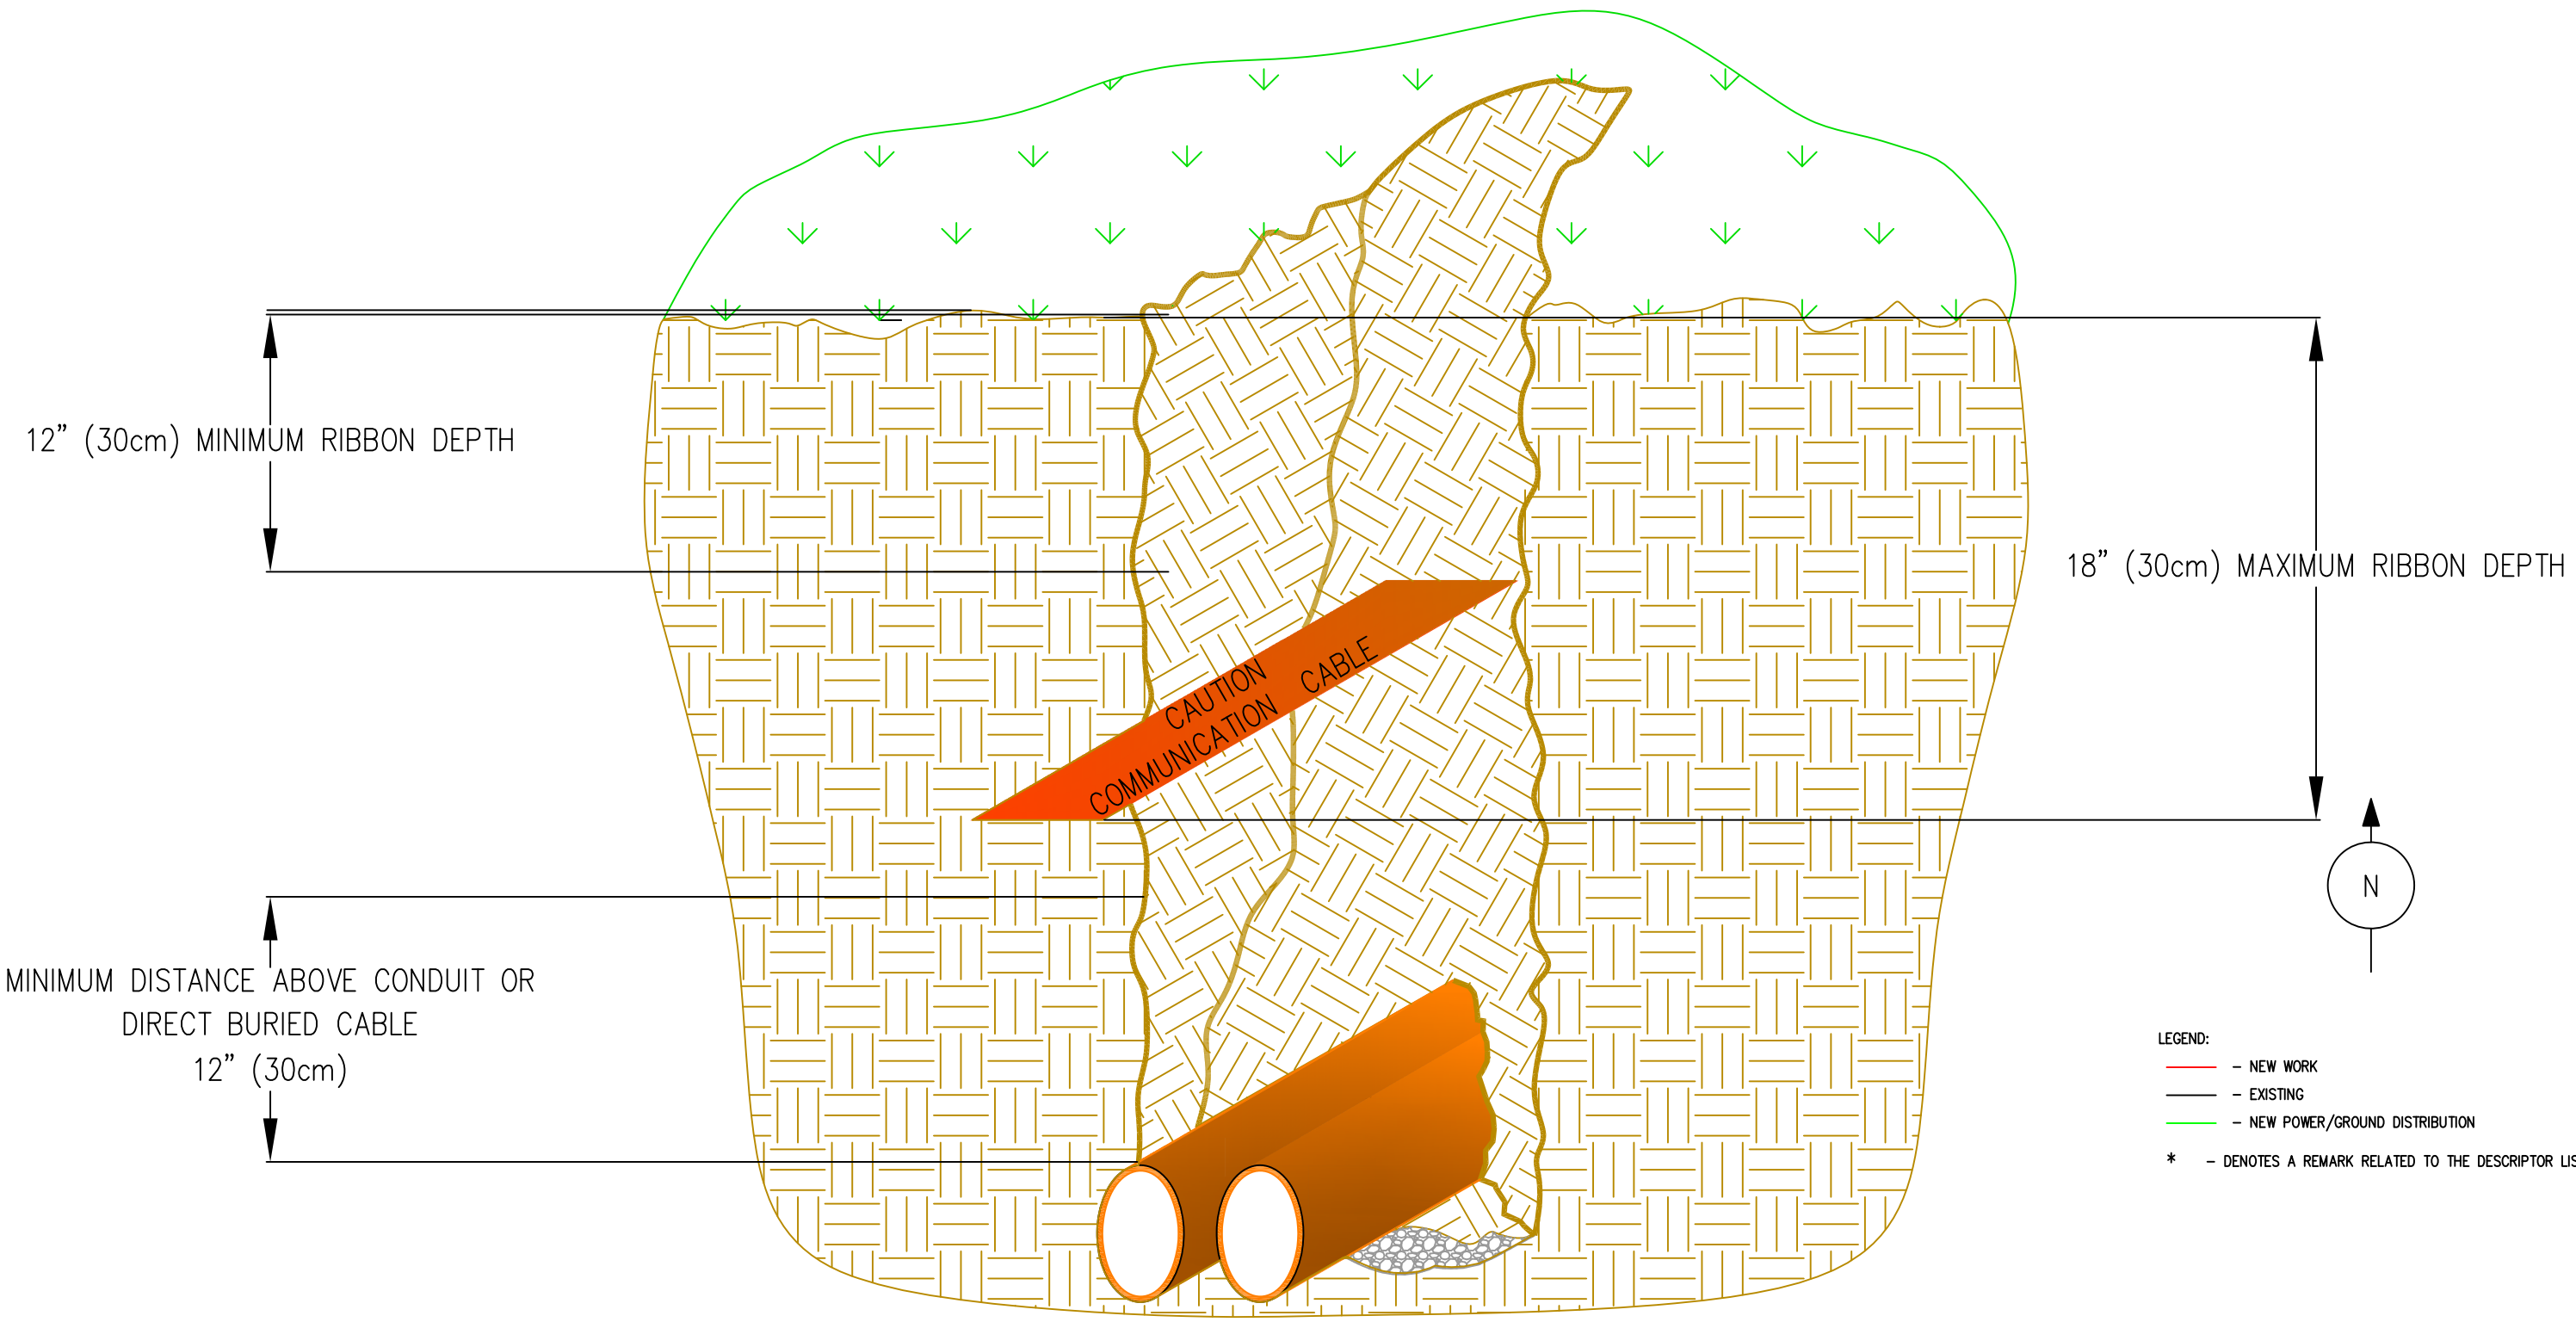


WARNING TAPE LOCATION