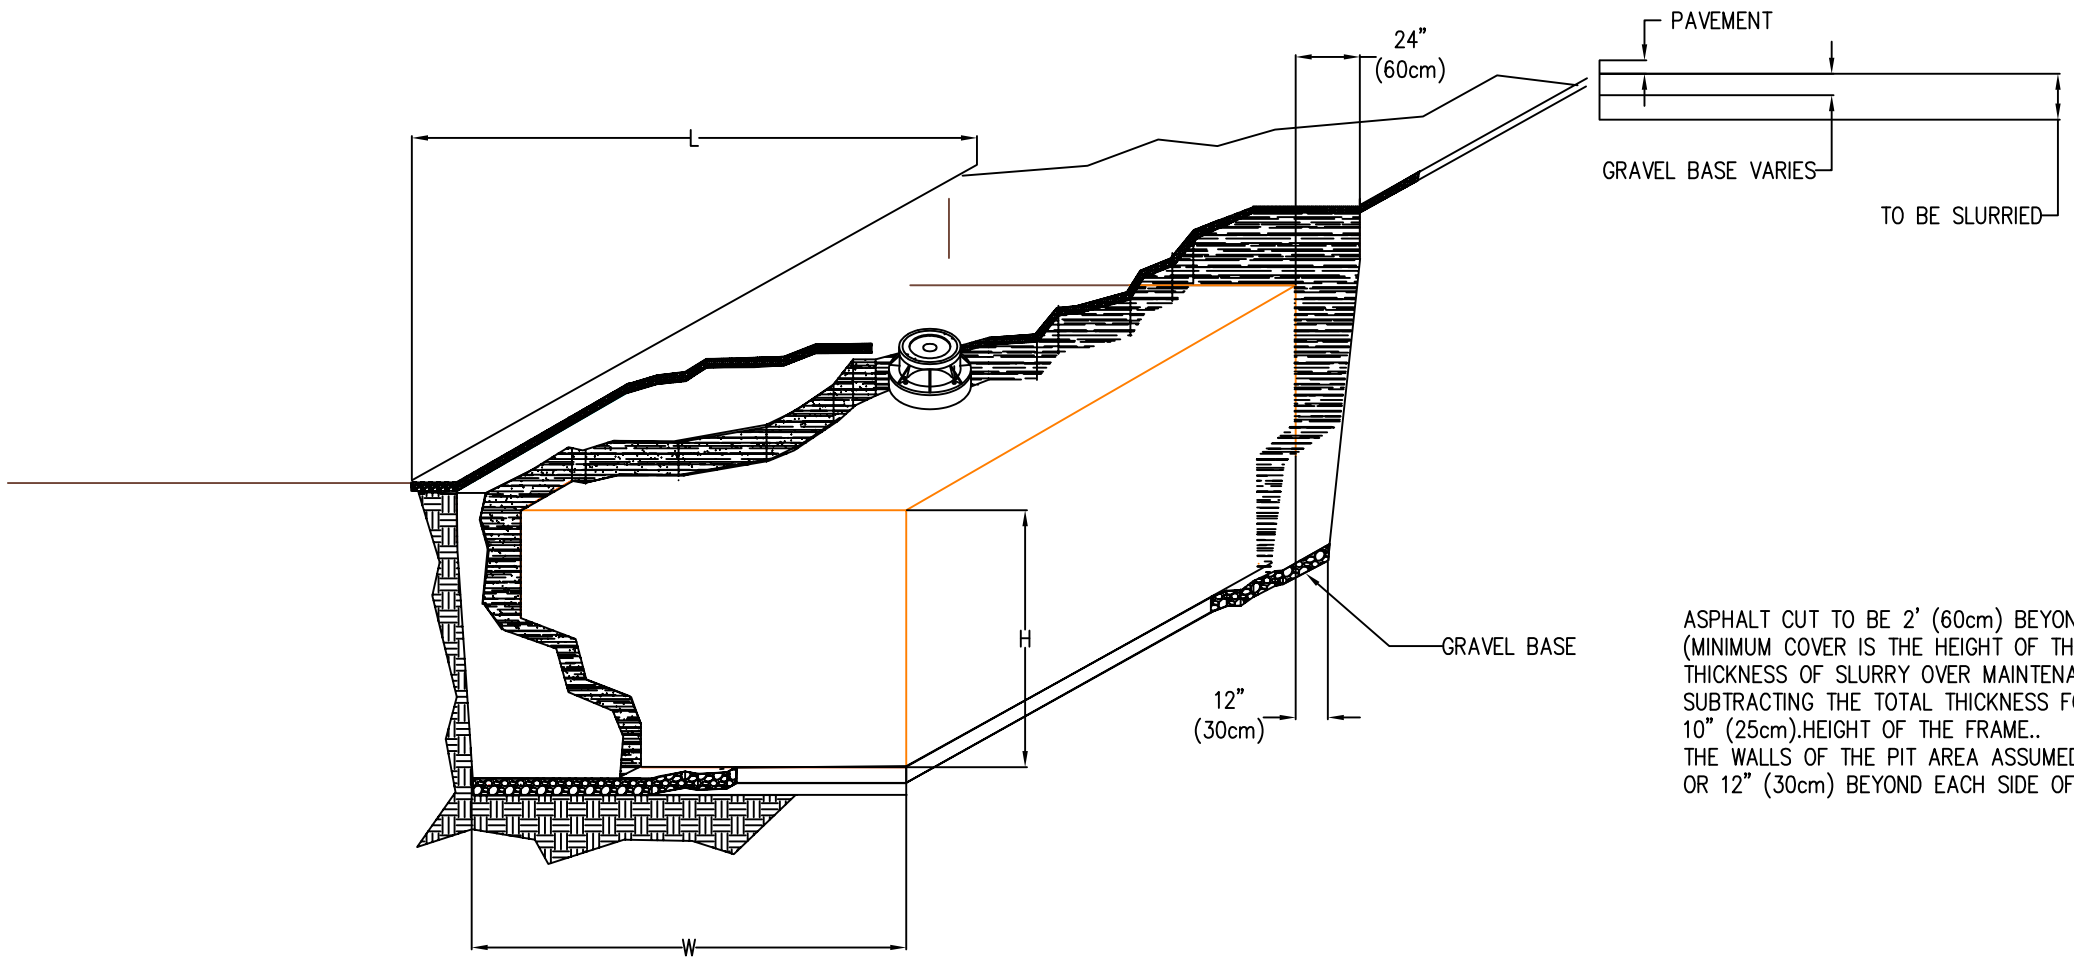


NOTES:
1. ALL REINFORCING STEEL SHALL COMPLY ASTM A615/A615M GRADE 60 REBAR. BAR BENDING AND PLACEMENT SHALL COMPLY WITH THE LATEST ACI STANDARDS.
2. ALL CONCRETE SHALL HAVE A 28 DAY COMPRESSIVE STRENGTH OF 6000 PSI (42 MPA).

ASPHALT CUT TO BE 2' (60cm) BEYOND THE EDGE OF MAINTENANCE HOLE. (MINIMUM COVER IS THE HEIGHT OF THE TRAFFIC RATED FRAME, 10" (25cm). THICKNESS OF SLURRY OVER MAINTENANCE HOLE IS ESTIMATED BY SUBTRACTING THE TOTAL THICKNESS FOR THE PAVEMENT LAYERS FROM THE 10" (25cm).HEIGHT OF THE FRAME..
THE WALLS OF THE PIT AREA ASSUMED TO TAPER IN 12" (30cm) FROM THE TOP OR 12" (30cm) BEYOND EACH SIDE OF THE MAINTENANCE HOLE.