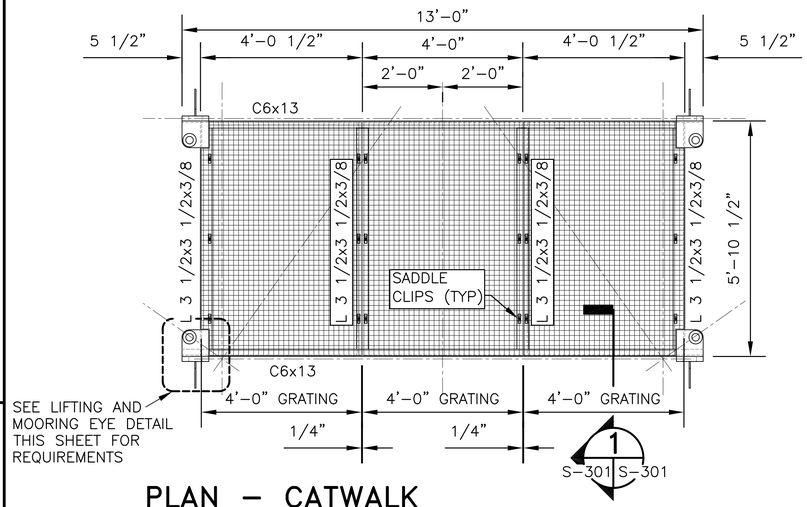

PLAN – CATWALK

1/2"= 1'–0"

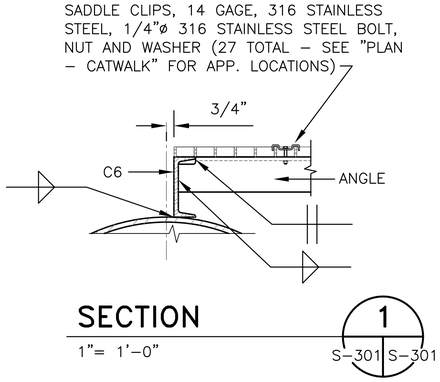

SECTION

1"= 1'–0"

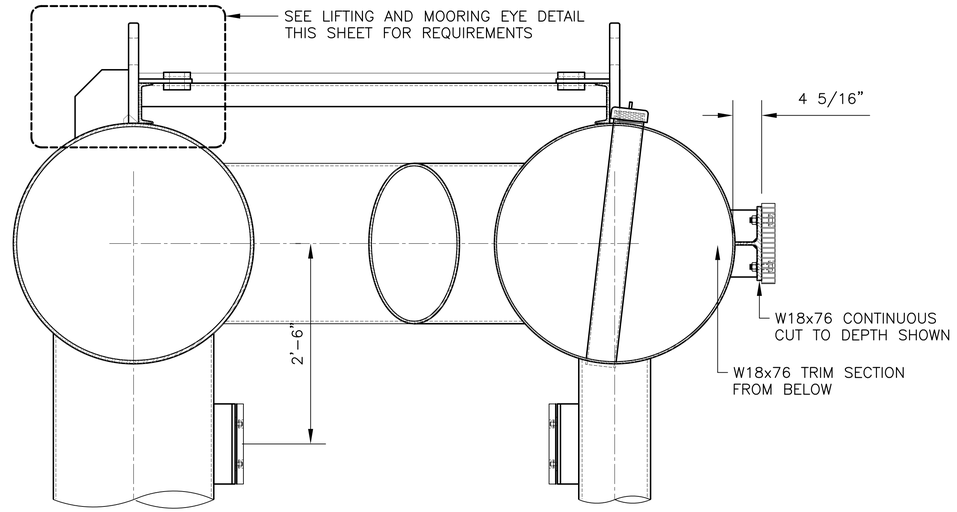

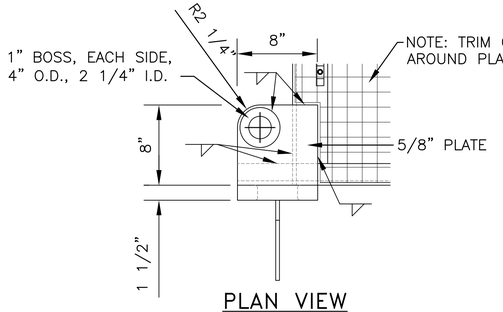

PLAN VIEW

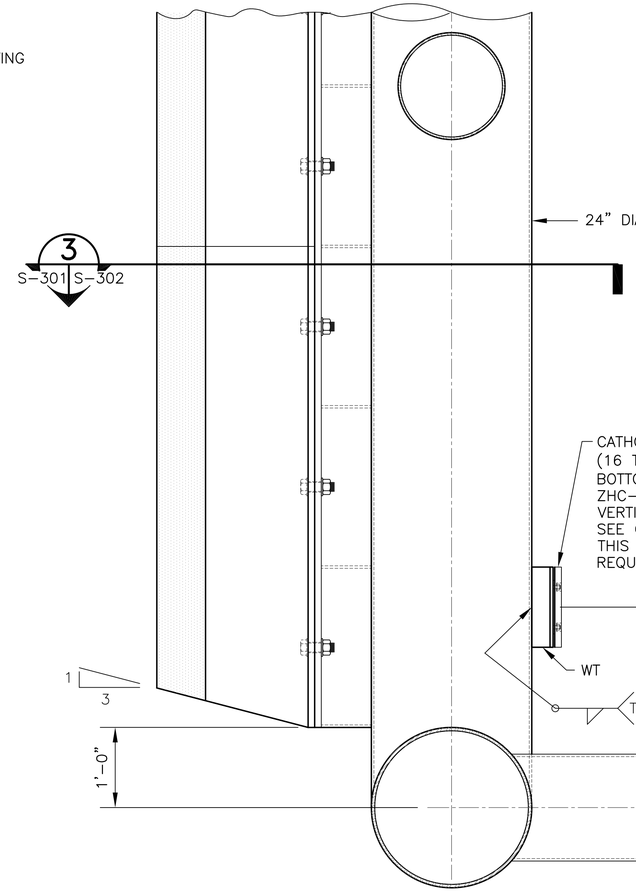

SECTION

1"= 1'–0"

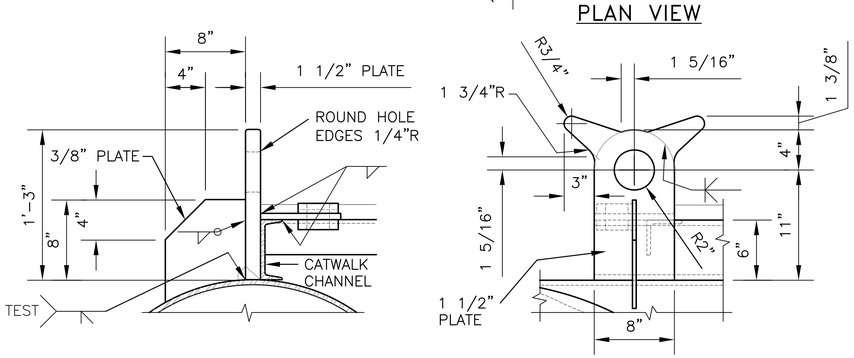

END ELEVATION

ELEVATION

LIFTING AND MOORING EYE DETAIL

1 1/2"= 1'–0"

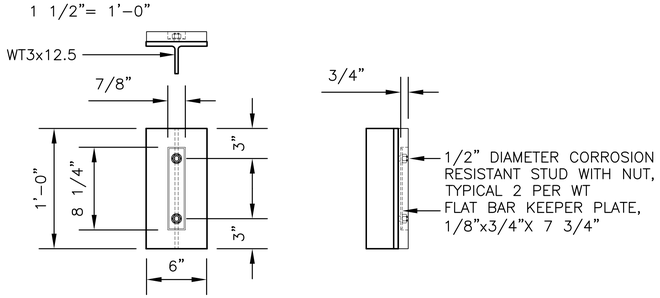

CATHODIC PROTECTION DETAIL

1 1/2"= 1'–0"

GRAPHIC SCALES

1/2"=1'–0" 1' 0' 1' 2' 3' 4' 5'

1–1/2"=1'–0" 1' 9" 6" 3" 0' 1' 2'

1"=1'–0" 1' 6" 0' 1' 2' 3'

DESIGN	VRD
DRAWN	BJD
REVIEW	
QC	
CHIEF ARCH./ ENGR.	
PROJECT MANAGER	
FIRE PROTECTION	
BRANCH MANAGER	
DESIGN DIRECTOR	

DEPARTMENT OF THE NAVY
NAVAL FACILITIES ENGINEERING COMMAND
WASHINGTON, D.C.
NORFOLK, VIRGINIA

STANDARD DRAWING

ATTACK SUBMARINE CAMEL

SECTIONS AND DETAILS

SATISFACTORY TO:

FOR COMMANDER, NAVSEASYSCOM

DATE

APPROVED

FOR COMMANDER, NAVFACENGCOM

DATE

CODE ID. NO. 80091	SIZE D
SCALE:	AS NOTED
EFD NO.	
CATEGORY CODE:	159–00
SPEC. NO.	NFSS – C49
CONSTR. CONTR. NO.	
NAVFAC DRAWING NO.	10400033
SHEET	3 OF 5

S–301

DRAWFORM REVISION MAY 2000

APPR | DATE | DESCRIPTION | STAL

SEAL

FILENAME: CAMEL2.DWG, UPDATED ON 11/15/02 AT 09:44, XREFS: NONE