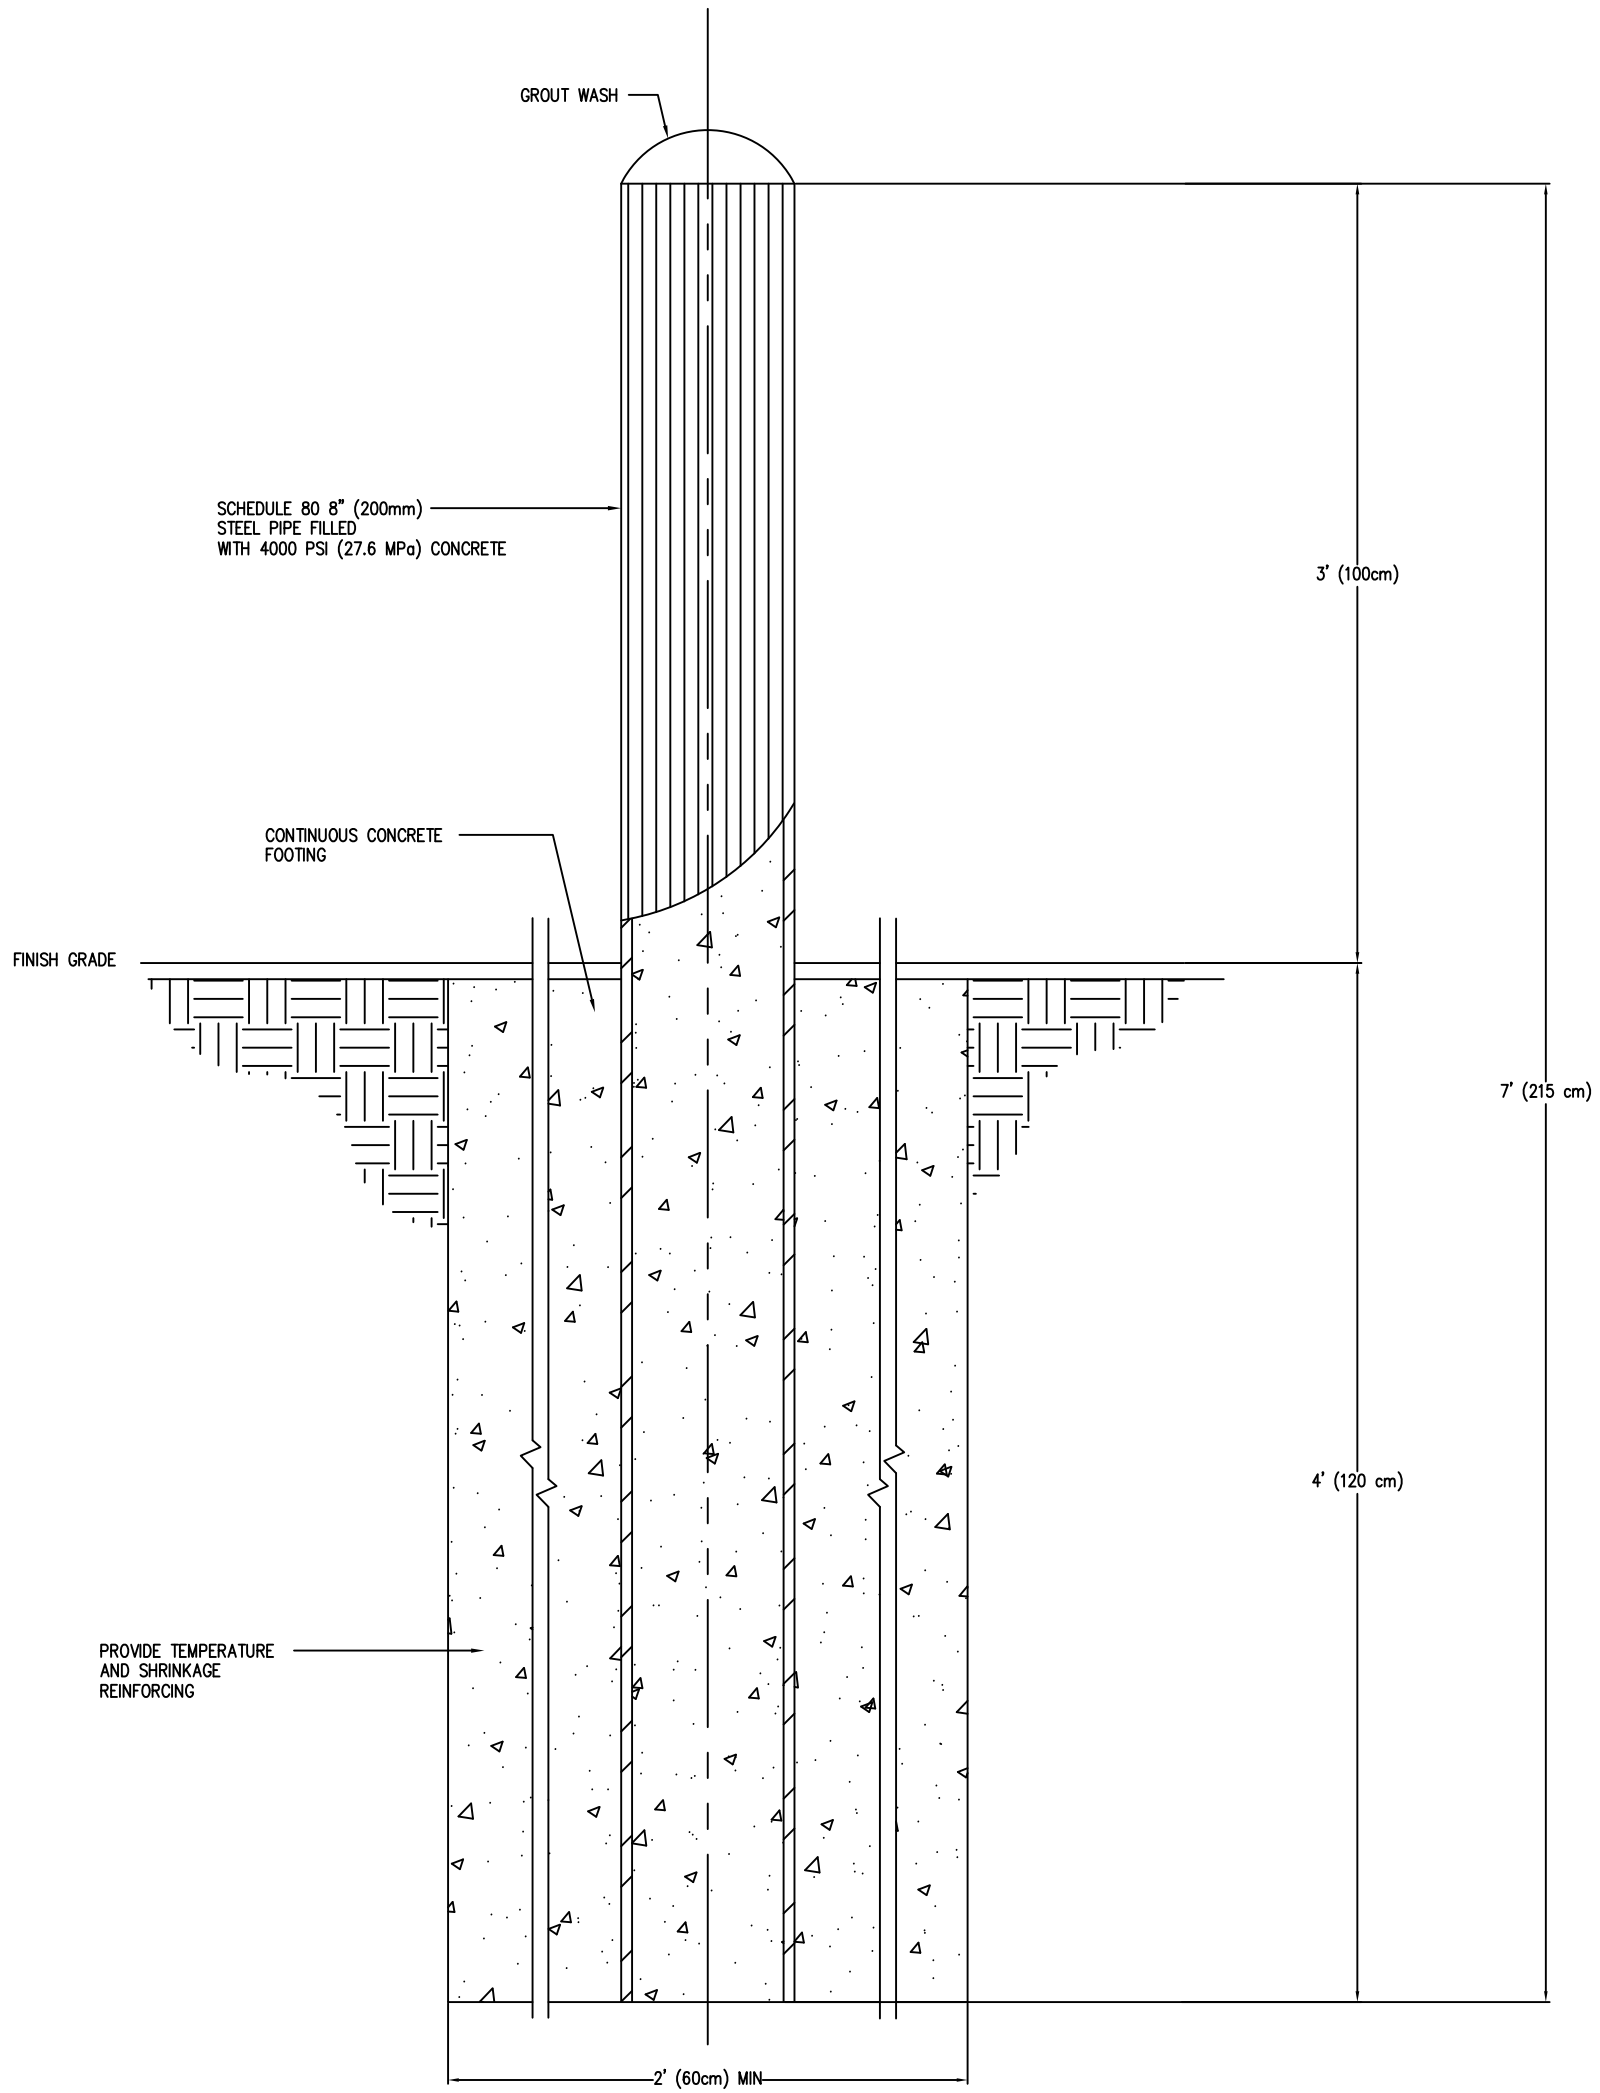


NOTES:

1. REFERENCE UFC 4-022-03, SECURITY FENCES AND GATES (UFC STANDARD DRAWING UFC-705) FOR ADDITIONAL DETAILS.

LEGEND:

- NEW WORK
- EXISTING
- NEW POWER/GROUND DISTRIBUTION

* – DENOTES A REMARK RELATED TO THE DESCRIPTOR LISTED ABOVE IT