NOTES:
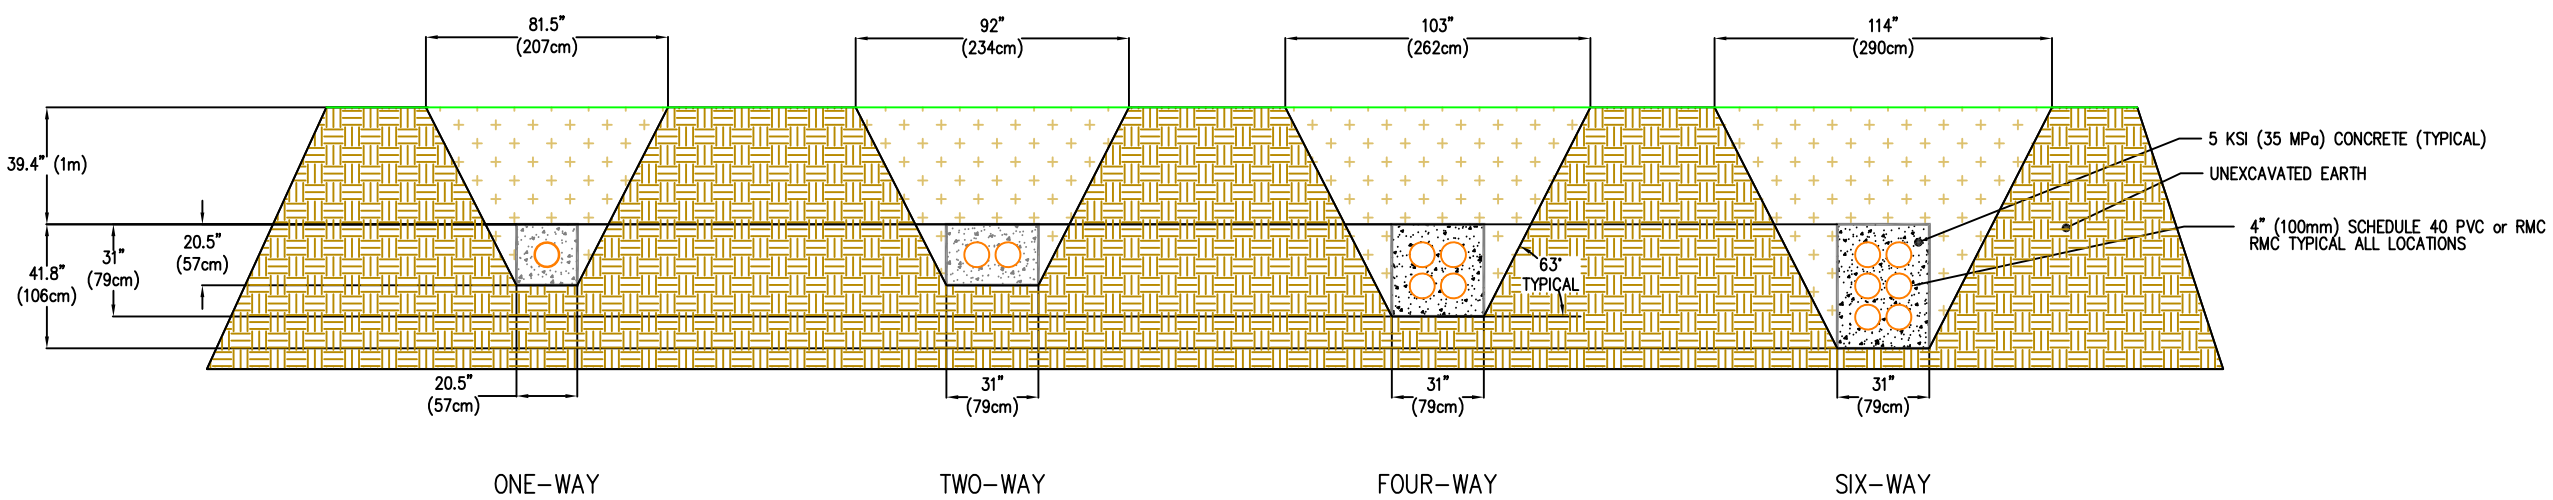
1. REFER TO FEDERAL CODE OF REGULATIONS TITLE 29, PART 1926, APPENDIX A TO SUBPART P–SOIL CLASSIFICATIONS.
2. REFER TO FEDERAL CODE OF REGULATIONS TITLE 29, PART 1926, APPENDIX B TO SUBPART P–F SLOPING AND BENCHING.
3. THE DEPICTED TRENCH PROFILE IS IN TYPE A SOIL WITH A SLOPE IS ½:1 FOR EXCAVATION WHICH ARE LEFT OPEN 24 HOURS OR LESS AND WHICH ARE 12 FEET (3.6M) OR LESS IN DEPTH.